SHEET TITLE:

# WARNER BROS. STUDIO OPERATIONS

# ACCESSIBLE PARKING
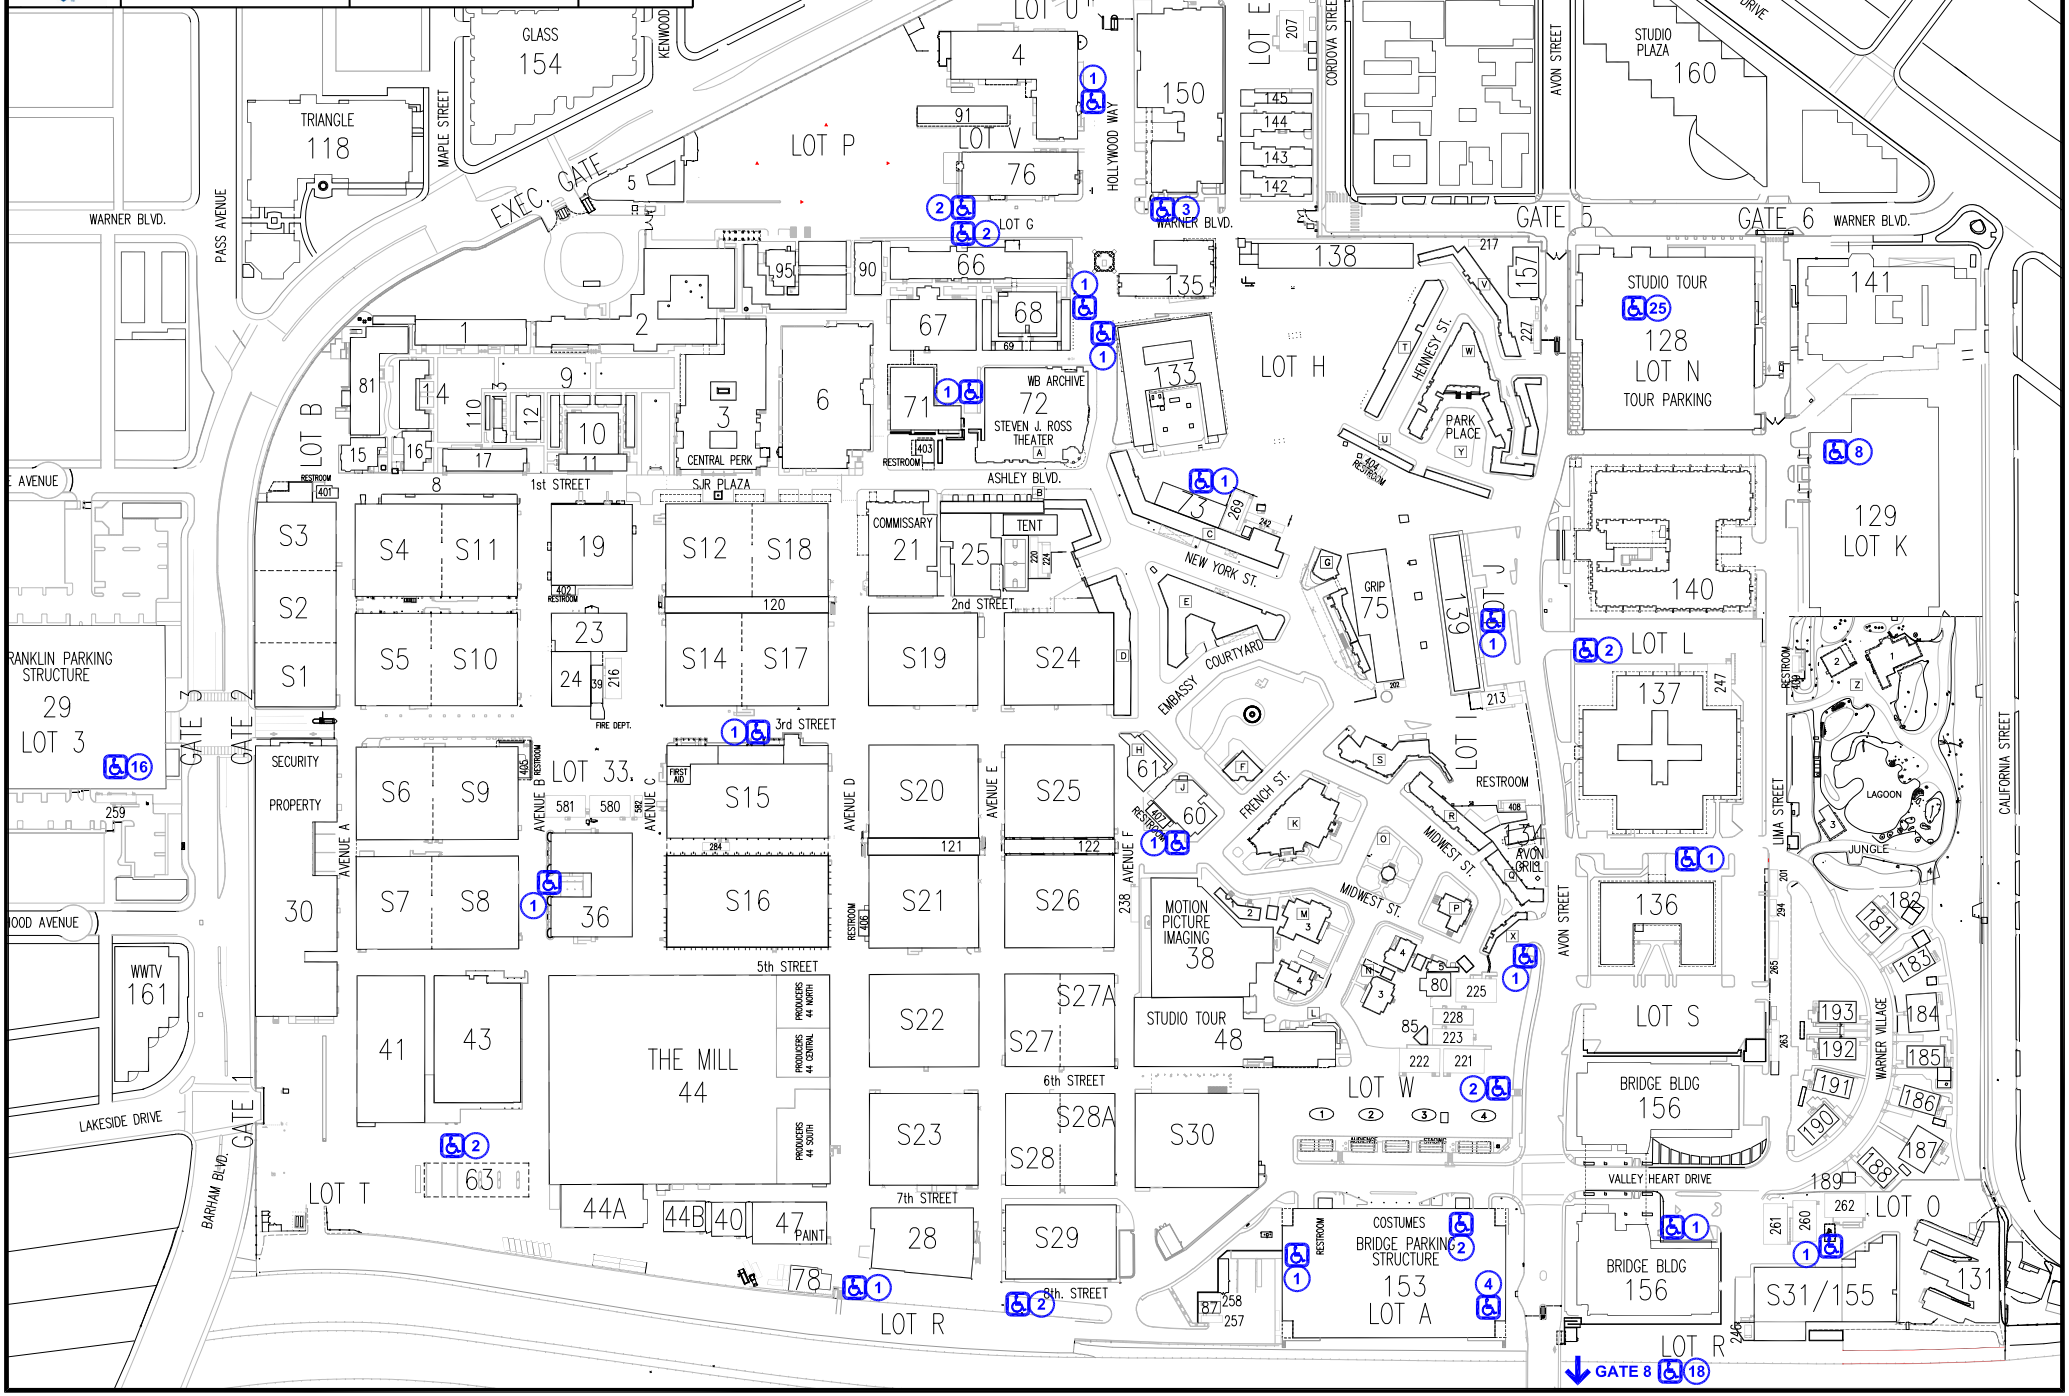
| | | |
|---|---|---|
| DRAWN BY: CAFM Admin. | DATE PREPARED: 21 DEC 2020 | N |
| CHECKED BY: PARKING SERVICES | SCALE: NOT TO SCALE | |